Permit #F00156273

FilmL.A., Inc.
6255 W Sunset Blvd, 12th Floor
Hollywood, CA 90028
t: (213)977-8600 - f: (213)977-8601
www.filmla.com

Summary Information

Permit No: F00156273 **Type of Permit:** FILMING **Release Date:** 09/17/2019

Production Company	BOB INDUSTRIES
Insured Company Name	BOB INDUSTRIES
Contact Phone No. 1	310-396-7333
Contact Phone No. 2	
Fax	
Address	1313 5TH ST SANTA MONICA, California 90401
Production Title	BUDWEISER
Type of Production	Commercial - Standard

Producer	phillip sheridan
Director	MARTIN ROMANELLA
1st AD	RHONDA VERNE
Production Manager	ADAM BERGEY
FilmL.A. Coordinator	CJ Leavens
Location Manager	JEFF SMITH
Primary Phone	Office - 310-396-7333
Secondary Phone	Mobile - 310-617-9147
Location Assistant	na na
Primary Phone	Office - 555-555-5555
Secondary Phone	

Fees

Posting 900	$207.00
Notification Charge	$173.00
FILMLA NON-REFUNDABLE FILM APPLICATION FEE	$699.00
LA CITY LANE AND STREET CLOSURE FEE	$312.00
LA CITY FIRE SAFETY OFFICER	$1,944.00
LA CITY FIRE DEPARTMENT SPOT CHECK SURCHARGE	$85.00

Total Permit Fee $3,420.00

Number of Locations 1

NOT A PERMIT

FilmL.A., Inc.
6255 W Sunset Blvd, 12th Floor
Hollywood, CA 90028
t: (213)977-8600 - f: (213)977-8601
www.filmla.com

Summary Information — Location

Permit Number F00156273
Production Company BOB INDUSTRIES
Insured Company BOB INDUSTRIES
Production Title BUDWEISER

Location Manager JEFF SMITH
Primary Phone Office - 310-396-7333
Secondary Phone Mobile - 310-617-9147

Location Address 3400 S Figueroa St, Los Angeles, CA, 90089
Location Name USC GALEN CENTER
Location Type College/University
Location Description USC GALEN CENTER
Film Dates 9/18/2019 - 9/18/2019 05:00 - 22:00 1 day
Open or Closed to the Public Open

Generic Conditions
THE CONSUMPTION OF ALCOHOLIC BEVERAGES AND THE USE OF DRUGS, INCLUDING MARIJUANA, ON LOCATION BY ANY CAST, CREW, OR INVITED GUESTS IS STRICTLY PROHIBITED.
*Certain service and personnel fees required by jurisdictional agencies are not collected by FilmL.A. Any such fees must be paid directly to the appropriate agency, and a separate invoice will be provided to the permittee.
*LAFD UFSO: Company must contact FilmL.A. for extension of the Uniformed Fire Safety Officers' hours. During normal business hours, UFSO must also inform the LAFD Film desk of the extension.
All travel lanes and bike lanes shall be closed per the WATCH manual.
CROSSOVERS/CABLING ACROSS STREET I: Not allowed on street without prior approval.
Equipment staging and vehicles may park on one side of the street only.
Must Maintain 5' Clearance on Sidewalks/Walkways
Must maintain local/emergency access
No cast or crew parking on area streets
No interference with merchant activity.
No interference with vehicular or pedestrian traffic
No stopping or setting up in front of merchants or residents without prior approval
Number of uniformed officers listed on the permit is a minimum requirement. Permittee remains responsible for deploying a sufficient number of uniformed officers to provide traffic and crowd control to ensure the safety of the film crew and the public.
Traffic control must be done in accordance w/MUTCD
Traffic Officers Required
Uniformed officers shall have a copy of the film permit in their possession and are required to confirm that all traffic control signage devices are in place.

Please see attached documents Flower btwn Jefferson - 3533 Flower WS Curb - BOB IND..pdf
Jeff Smith Bob Industries.pdf

Equipment on Location

Type	Quantity
5 or 10 ton trucks	3
5 Ton Truck	2
Cast/Crew vehicles	120
Catering Truck	1
Cube Trucks	5
Generator	1
Honey Wagons	2
Motor Homes	1

Personnel on Location

Type	Quantity
Cast	22
Crew	85
Extras	40
LA City UFSO assigned	1
Off-Duty/Retired LAPD Officer(s)	1

NOT A PERMIT

FilmL.A., Inc.
6255 W Sunset Blvd, 12th Floor
Hollywood, CA 90028
t: (213)977-8600 - f: (213)977-8601
www.filmla.com

Summary Information — Location

Permit Number F00156273
Production Company BOB INDUSTRIES
Insured Company BOB INDUSTRIES
Production Title BUDWEISER

Location Manager JEFF SMITH
Primary Phone Office - 310-396-7333
Secondary Phone Mobile - 310-617-9147

Trailers	2
Vans	4

Filming Activities Atmospheric smoke effects (water based); Exterior Dialogue; Exterior establishing shots; Interior Dialogue; Intermittent pedestrian control; Interior basketball arena and court, Founders room, locker room, Press room VIP rooms, lobby and corridors; basketball game, locker room meeting and press conference; exterior filming on plaza in front of Galen Ctr. actor drinking water next to a statue which production will place; alarm on test mode in visitor locker room for atmospheric smoke; 2 putt putt on sidewalk and in north plaza of Galen Center; 25 extras at statue, splashing water on talent and statue;

Jurisdiction **Political:** Los Angeles City - Council District 09 **Police:** Los Angeles Police **Fire:** Los Angeles City Department

Thomas Guide **Page:** 674 **Grid:** C1

Approvals

LOS ANGELES CITY POLICE DEPARTMENT	Irene Martinez
FILML.A. CLOSURES	Michael Gonzalez
LOS ANGELES CITY DEPARTMENT OF PUBLIC WORKS	LaMeisha Candler
LOS ANGELES CITY FIRE DEPARTMENT - FILM UNIT	Donyelle Glover

Coordinator Note UFSO required 9/18 0500-2200 (17 hours)

Parking

Base Camp
Location Type : Filming Location

Crew Parking
Location Type : Other Location
3533 S Flower St, Los Angeles, CA, 90007

Parking Notes
Trucks parking on Flower St;. and catering inside the Founders Club
Catering and cube truck approved by USC to park in passenger loading zone on Jefferson

Posting "No Parking" signs W/S FLOWER ST., 3533 FLOWER ST. - JEFFERSON BLVD.

Approximate Footage 601 - 900 **Log Number** 254499

Date(s) 9/18/2019 to 9/18/2019 **Time(s)** 00:00 to 00:00

Lane / Full Closure W/S CURB LANE FLOWER ST., 3533 S. FLOWER ST. - JEFFERSON BLVD.
Approximate Footage 0 - 300

Date(s) 9/18/2019 to 9/18/2019 **Time(s)** 05:00 to 22:00

NOT A PERMIT

Permit #F00156273

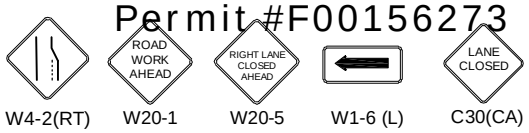

W4-2(RT) W20-1 W20-5 W1-6 (L) C30(CA)

TRAFFIC SIGNAL
TRAFFIC CONE
TYPE I W/ SIGN
FLASHING ARROW SIGN (FAS)

ALL TRAFFIC CONTROL WILL BE INSTALLED AND CONFORM TO THE MUTCD AND WATCH MINIMUM REQUIREMENTS

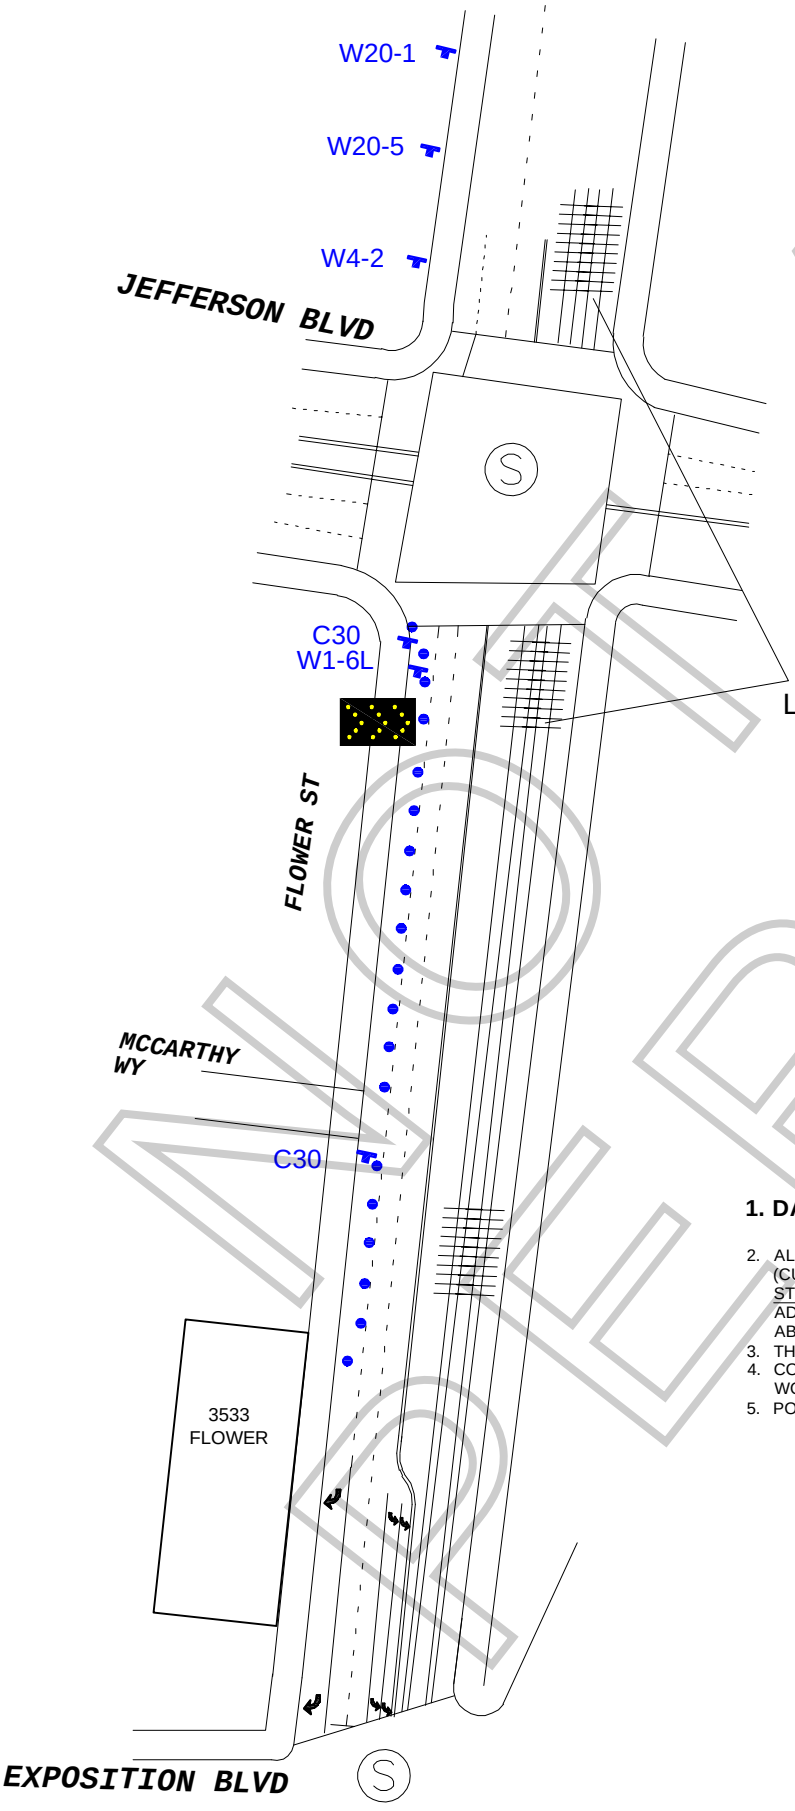

NOT A PERMIT

WORK ZONE TRAFFIC CONTROL PLAN GENERAL NOTES

1. DATE/TIME: 9-18-19 05:00 HOURS TO 22:00 HOURS.

2. ALL SIGNING, STRIPING, AND TRAFFIC CONTROL DEVICES SHALL CONFORM TO THE (CURRENT) STATE OF CALIFORNIA DEPARTMENT OF TRANSPORTATION (CALTRANS) STANDARD PLANS AND STANDARD SPECIFICATIONS, CALIFORNIA MUTCD, AND ANY ADDENDUMS THERETO, AND AS SHOWN ON THESE PLANS, SYMBOLS AND ABBREVIATIONS USED ARE SHOWN ON CALTRANS STANDARD PLANS.
3. THERE WILL BE NO INTERFERENCE WITH TRAFFIC SIGNALS OR CROSSWALKS.
4. CONES WILL BE 28" MINIMUM HEIGHT AND HAVE REFLECTORIZED SLEEVES FOR NIGHT WORK.
5. POLICE WILL DIRECT TRAFFIC IF NECESSARY.

TCP FOR:	BOB INDUSTRIES "BUDWEISER"
LOCATION:	W/S CURB - FLOWER ST FROM JEFFERSON TO 3533 FLOWER CITY OF LOS ANGELES, CA
CONTACT:	DENISE WHEELER OFFICE# 818.347.9929
	JCL TRAFFIC SERVICES (213) 622-9775 C31-CA Lic # 805357
DATE / REVISIONS	DRAFTER: EDY RAMIREZ
	SCALE: N.T.S.
	FILM LA: CJ LEAVENS

Appointment of Film Permits Unlimited, Inc.
As Authorized Agent and representative

I certify that I am a representative of Bob Industries ("Principal") and am authorized to enter into binding contractual agreements on it's behalf. I further certify that I am authorizes by Principal to appoint other representatives and agents for Principal and to give such representatives and agents authority to enter into and bind Principal to agreements relating to the issuance of and compliance with location film (e.g. theatrical, television, commercial and other motion picture filming) and still photographic permits, including the permits themselves and any riders to such permits. Acting on behalf of Principal in my capacity as its authorized representative, I appoint Film Permits Unlimited, Inc. and it's employees and agents ("FPU") as Principal's authorized representatives and agents to apply for location film (e.g. theatrical, television, commercial and other motion picture filming) and still photographic permits on behalf of Principal through Film LA, Inc., any city and county, or through any other jurisdiction; to negotiate, discuss, accept, modify, agree to and bind Principal to the terms and conditions of such permits (including all restrictions and /or community guidelines applicable to any such permit): and to execute such permits on behalf of Principal. Principal understands, acknowledges and agrees that it (and/or its insurer) remains responsible and liable for all obligations imposed by or Incidental to any permit or rider issued to Principal signed by an employee or agent of (including any coordinator, runner or messenger used by) FPU. Principal further agrees to comply with the terms and conditions of any such permits and hereby appoints FPU as an authorized representative to facilitate compliance with such terms and conditions following issuance of any such permits and to enter into agreements for Principal with respect thereto. Any person, agency, entity, or organization (including Film LA, Inc. and any city county or other jurisdiction) may rely upon this appointment and need not obtain further authorization for any act described herein. An original or faxed copy of this appointment shall be sufficient, and may be treated as an original for all purposes. The appointment may be revoked by Principal at any time in writing, but in any case, shall expire one (1) year from the date of execution set forth below.

I declare under penalty of perjury under the laws of the State of California that I am authorized to appoint FPU as agent for Principal, and based upon that authority I hereby appoint FPU as Principal's agent as set forth herein.

Dated: 7-19-19

Bob Industries
Name of Principal

By: [signature]
Representative's Signature

Jeff Smith
Print Representative's Name

Location Manager
Representative's title

1313 5th st
Santa Monica, CA 90401
Principal's Address

310-396-7333
Principal's Telephone

Film Permits Unlimited, Inc.
Phone (818) 347-9929
Fax (818) 347-9784

Please sign and fax back
Principal = Name of Company

NOT A PERMIT